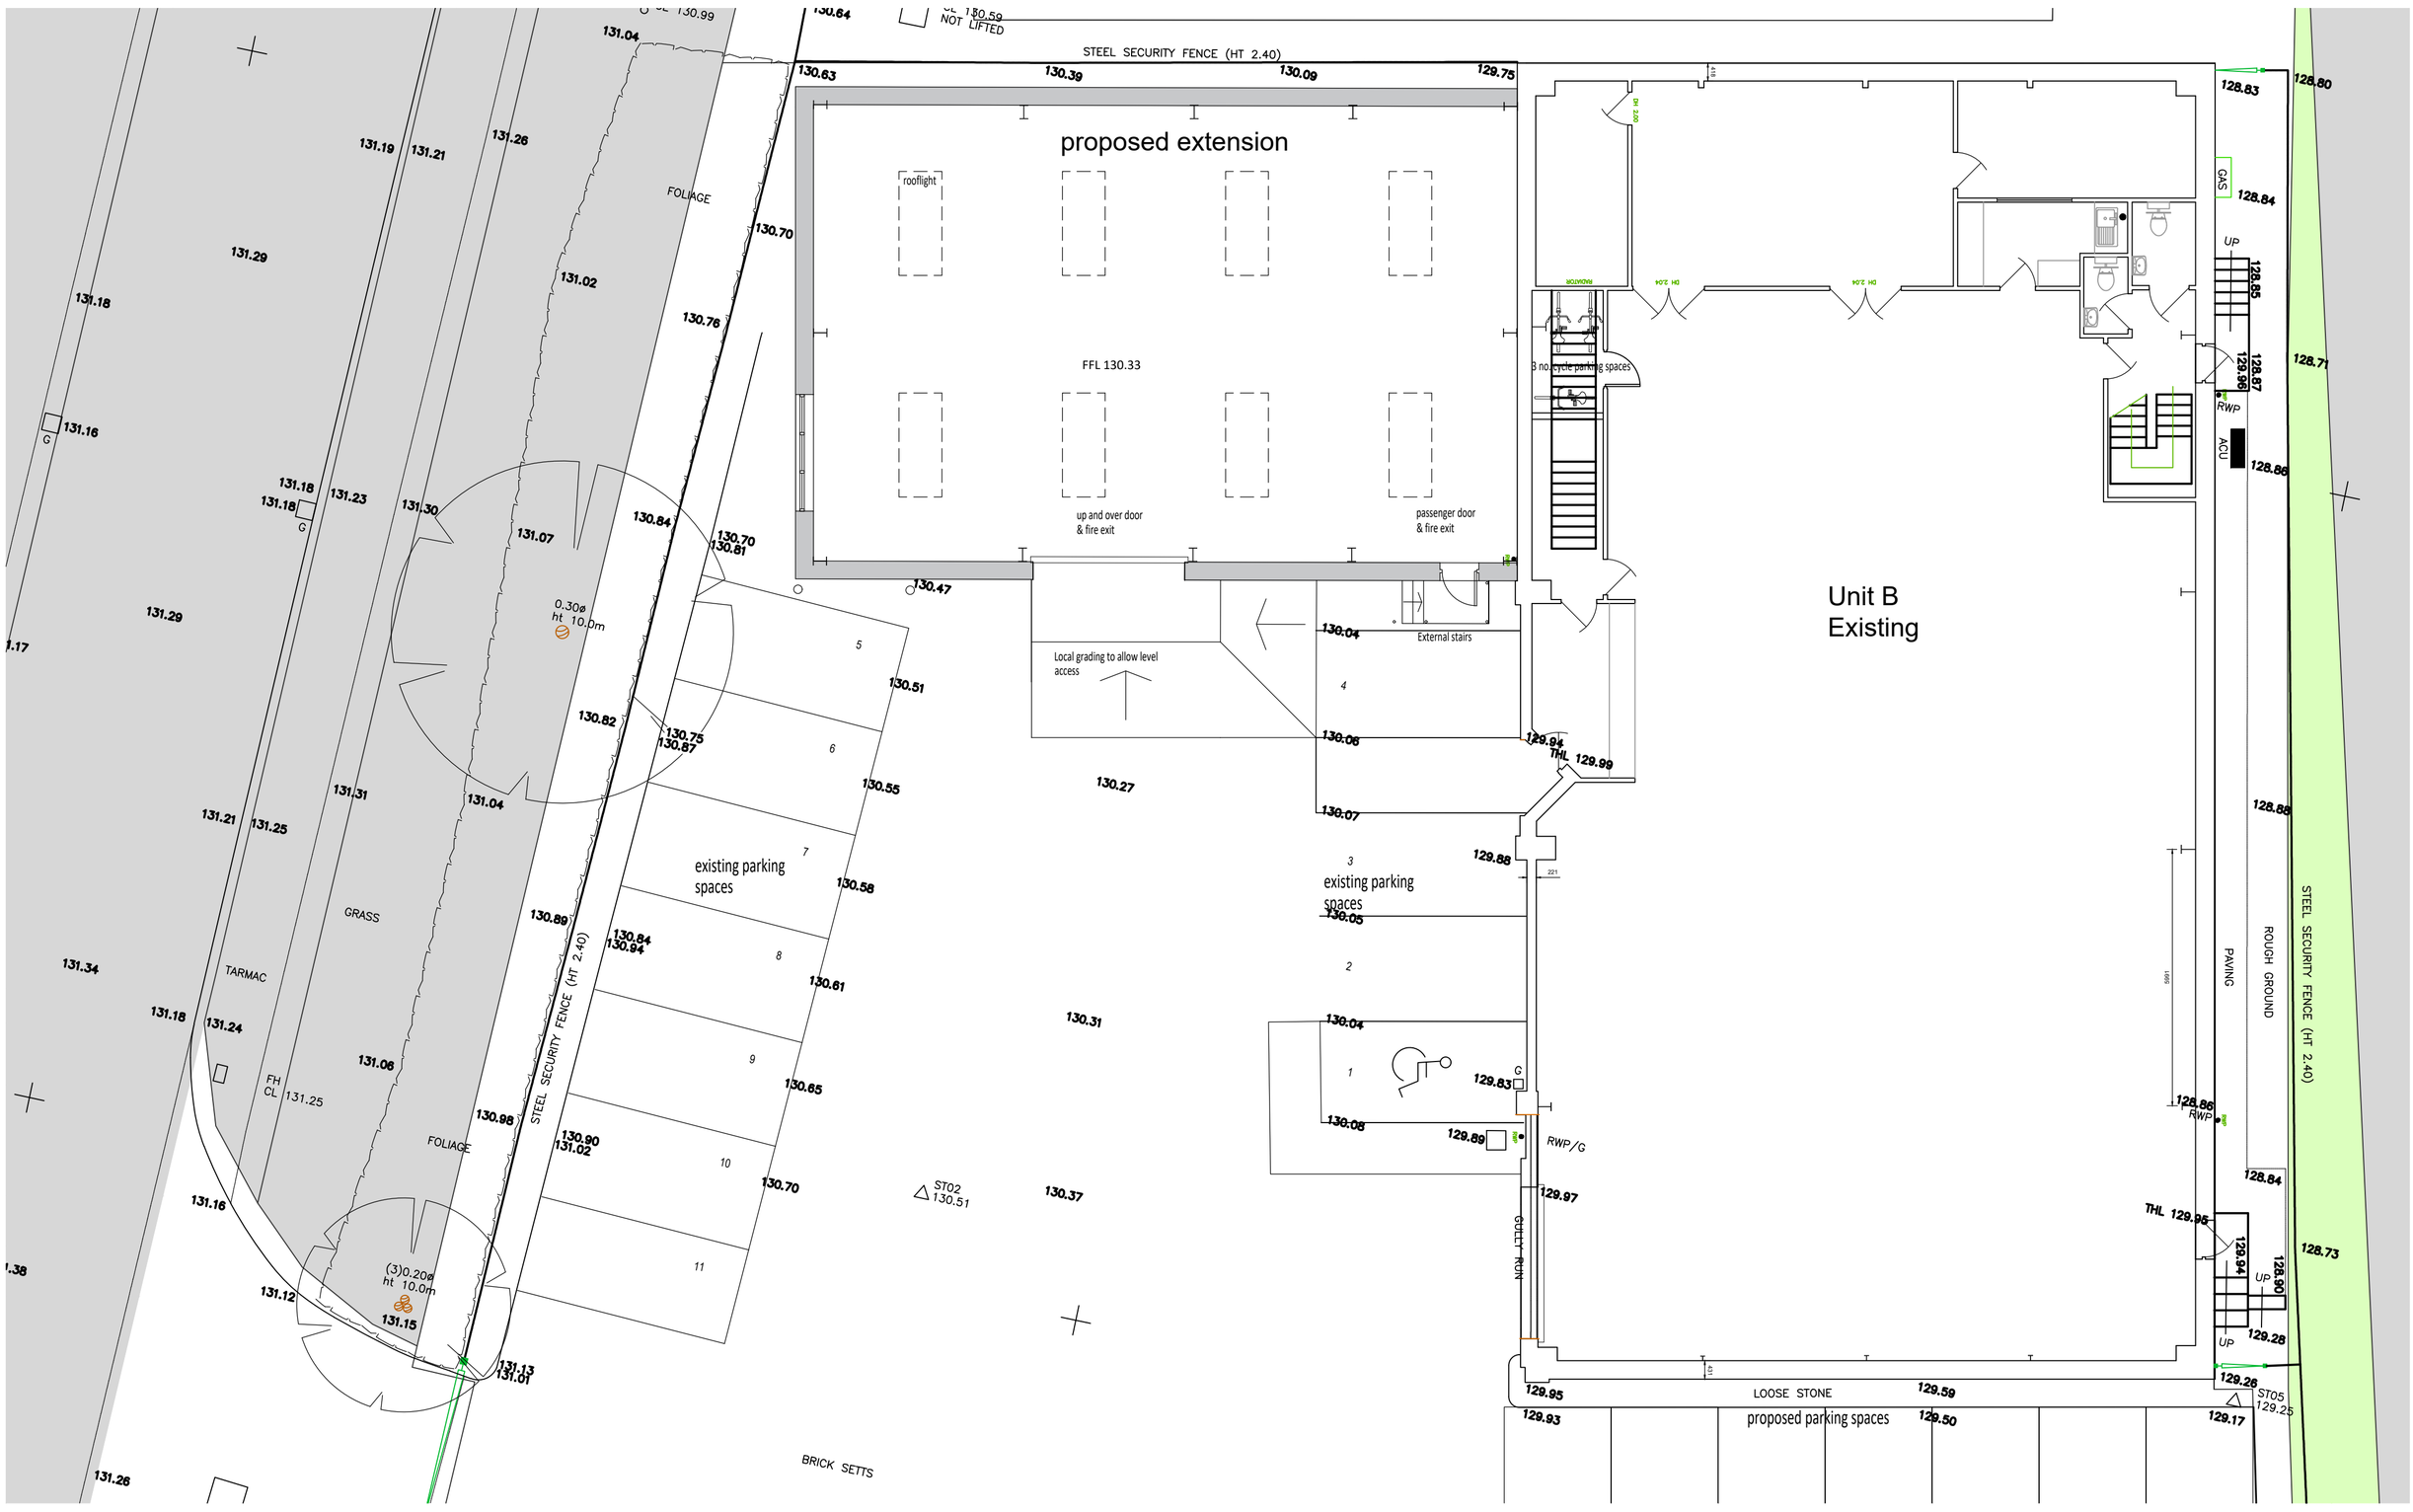

GROUND FLOOR PLAN 1:100

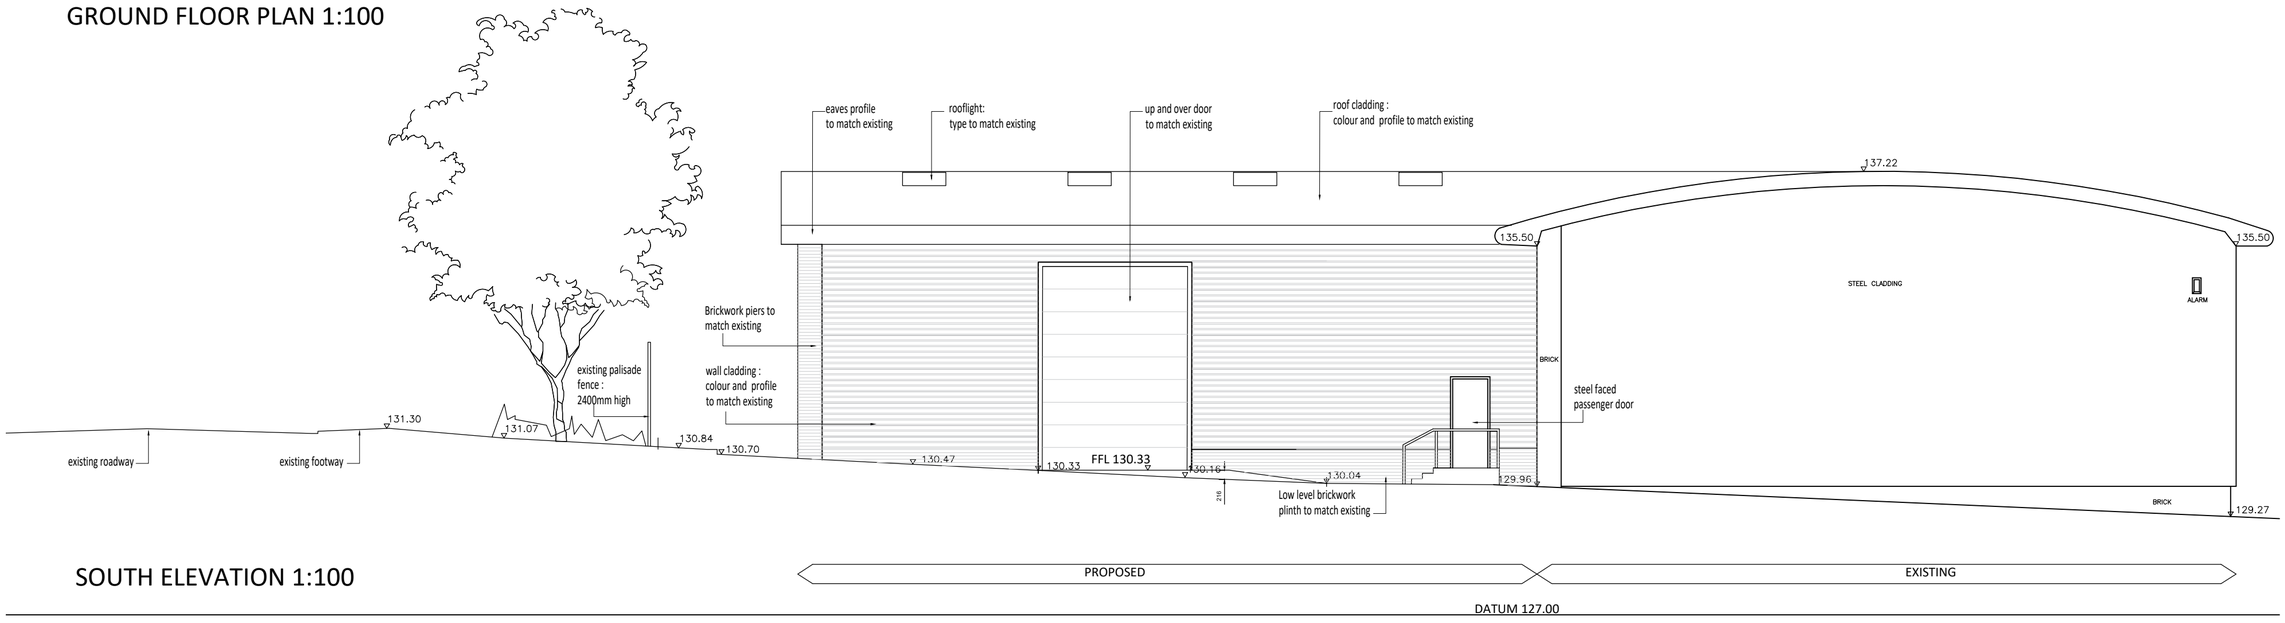

SOUTH ELEVATION 1:100

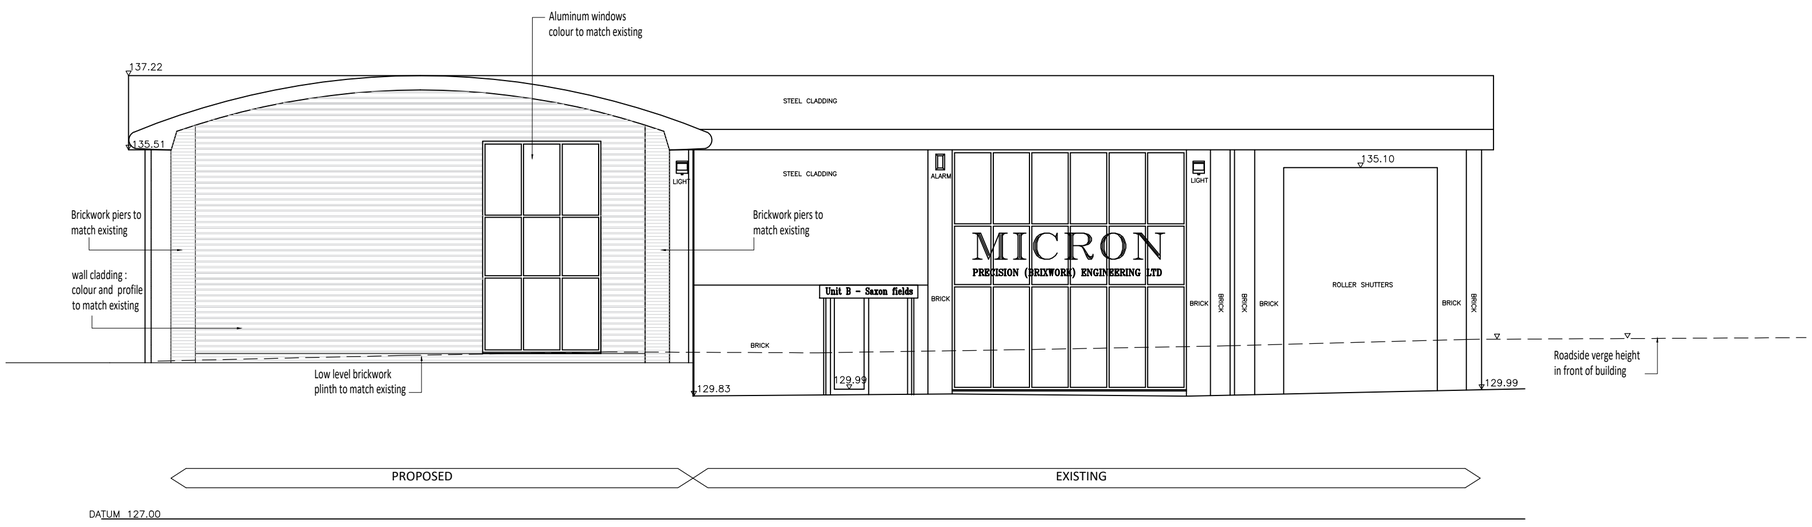

WEST ELEVATION 1:100

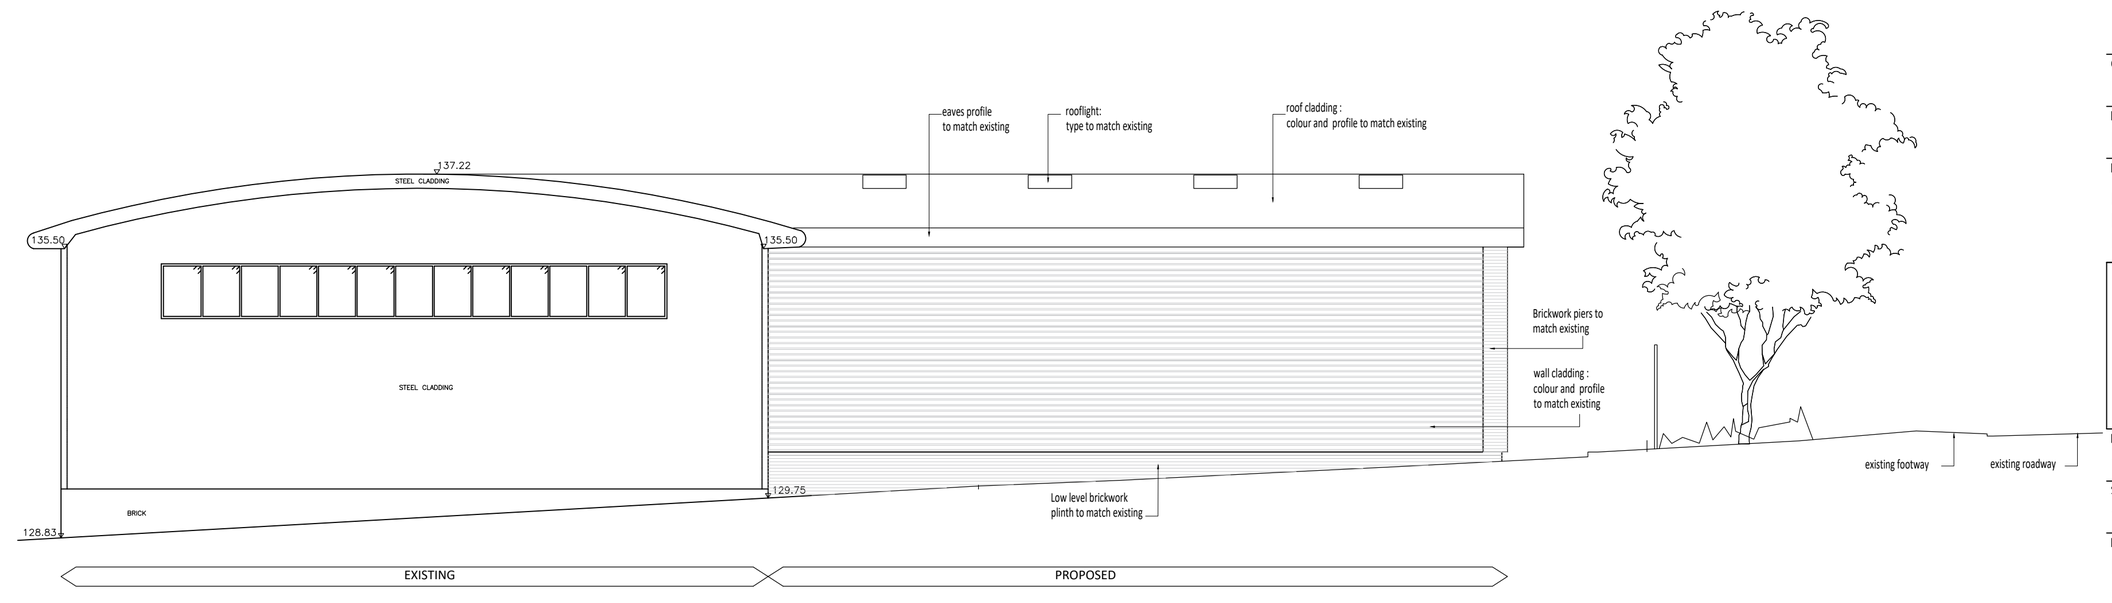

NORTH ELEVATION 1:100

PLANNING

CLIENT
Micron Precision (Brixworth) Engineering Ltd

DRAWING TITLE
Proposed Elevations and Floor Plan

DETAIL
Unit B, Saxon Fields
Harborough Rd, Brixworth, NN69BX
Northampton

apc ARCHITECTS
Burlington House,
Wellingborough Road,
Northampton NN1 4EU
Tel: 01604 619927
Fax: 01604 230746

DATE	DRAWN BY
19/01/18	DRJ
SCALE	CHECKED BY
1/100@ A1	
DRAWING NO.	REVISION
N333-03	C

© 2018 Architectural & Planning Ltd. All rights reserved.